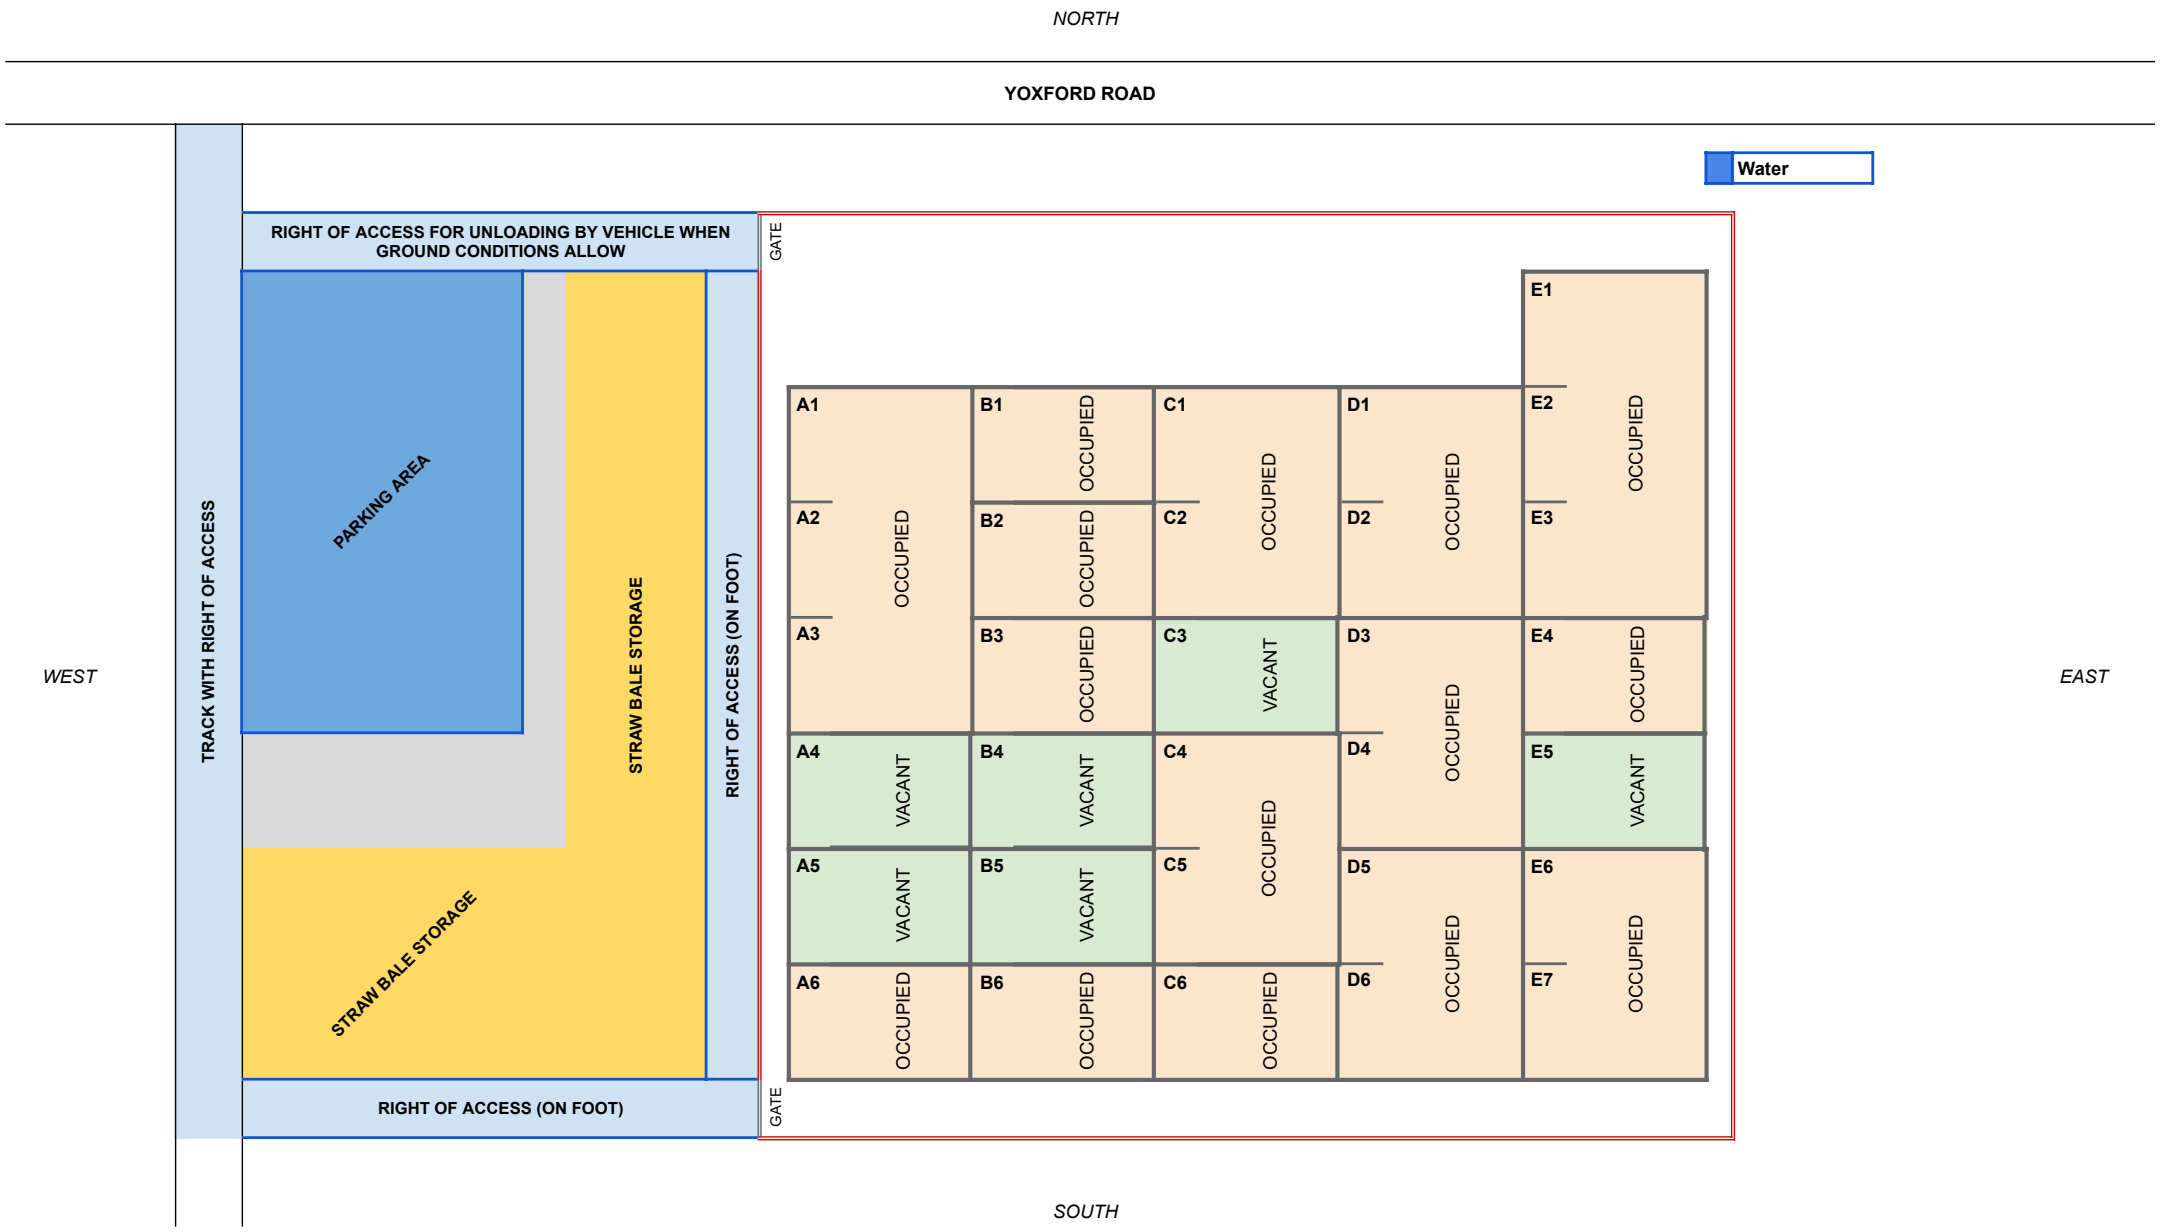
NORTH
YOXFORD ROAD
Water
RIGHT OF ACCESS FOR UNLOADING BY VEHICLE WHEN GROUND CONDITIONS ALLOW
GATE
PARKING AREA
STRAW BALE STORAGE
STRAW BALE STORAGE
RIGHT OF ACCESS (ON FOOT)
TRACK WITH RIGHT OF ACCESS
RIGHT OF ACCESS (ON FOOT)
GATE
WEST
EAST
SOUTH
A1 OCCUPIED
A2
A3
A4 VACANT
A5 VACANT
A6 OCCUPIED
B1 OCCUPIED
B2 OCCUPIED
B3 OCCUPIED
B4 VACANT
B5 VACANT
B6 OCCUPIED
C1 OCCUPIED
C2
C3 VACANT
C4 OCCUPIED
C5
C6 OCCUPIED
D1 OCCUPIED
D2
D3 OCCUPIED
D4
D5 OCCUPIED
D6
E1 OCCUPIED
E2
E3
E4 OCCUPIED
E5 VACANT
E6 OCCUPIED
E7